


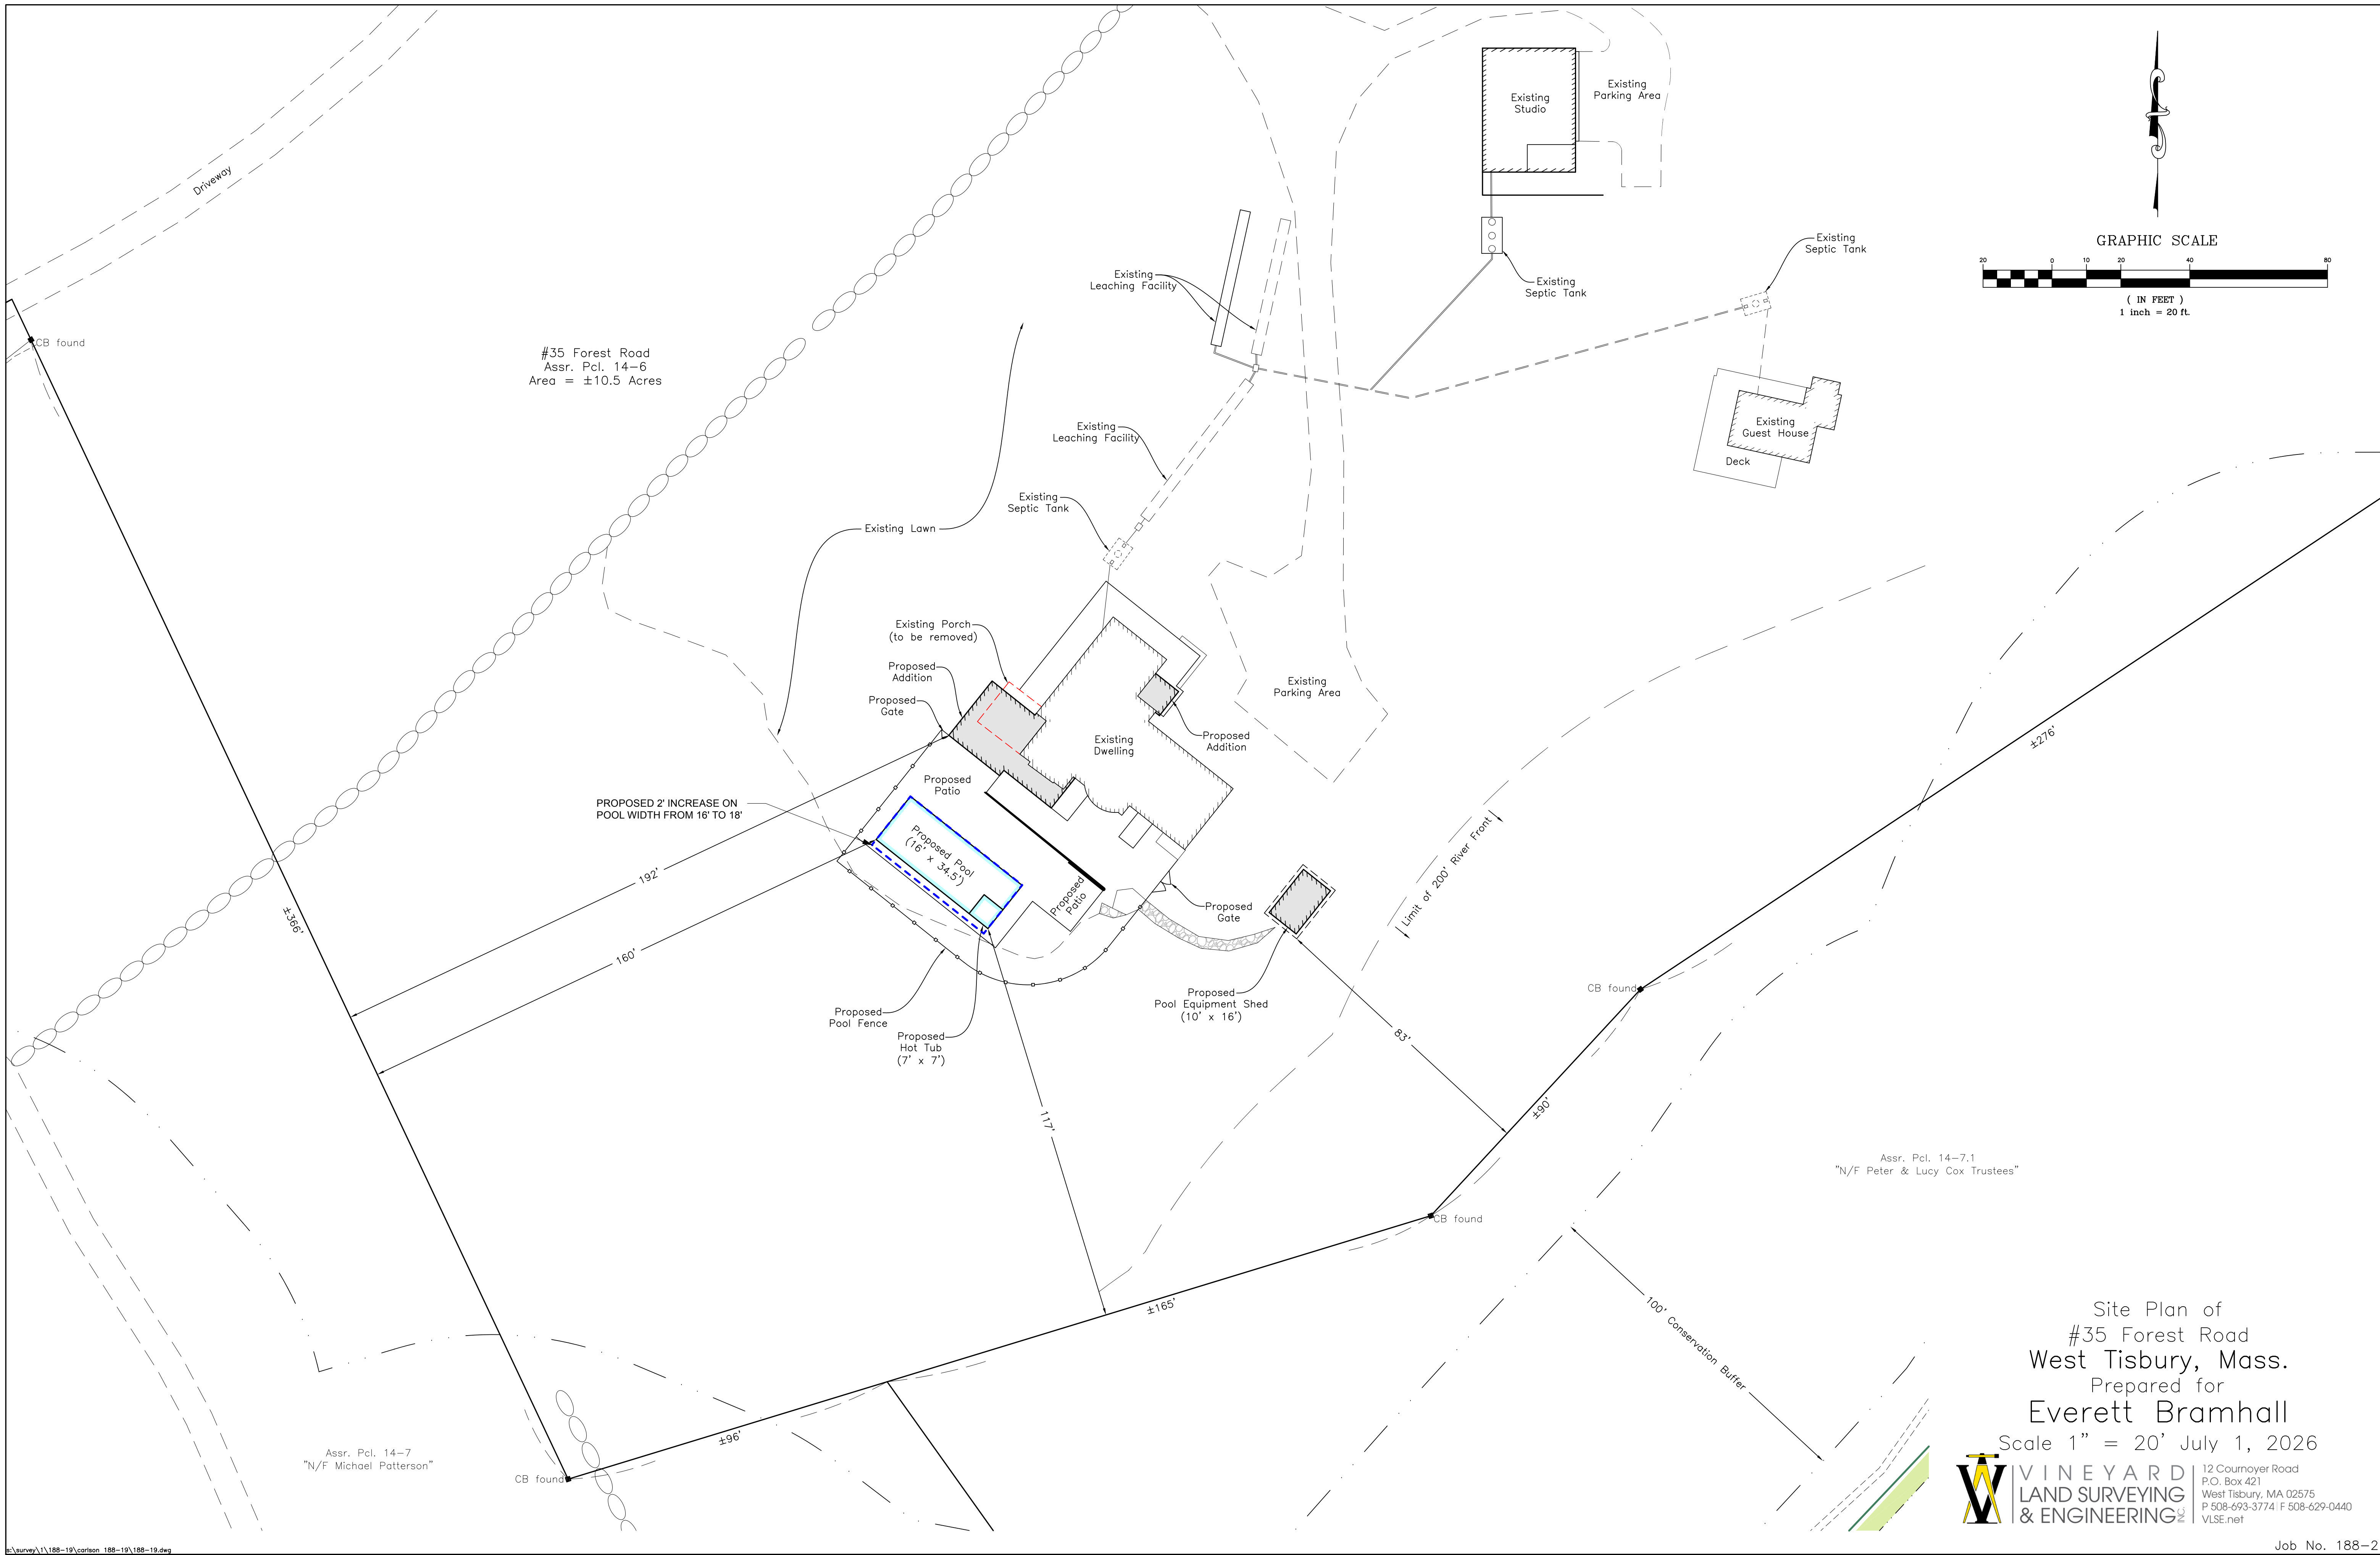

c:\survey\1\188-19\carlson 188-19\188-19.dwg

Site Plan of
#35 Forest Road
West Tisbury, Mass.
Prepared for
Everett Bramhall
Scale 1" = 20' July 1, 2026



VINEYARD
LAND SURVEYING
& ENGINEERING
12 Cournoyer Road
P.O. Box 421
West Tisbury, MA 02575
P 508-693-3774 F 508-629-0440
VLSE.net

Job No. 188-2

EVERETT BRAMHALL
301 S GATE RD VINEYARD HAVEN, MA 02568
P-978-618-6698
EVERETTBRAMHALL@ICLOUD.COM

BRAMHALL RESIDENCE
35 FOREST RD, WEST TISBURY MA 02575

SITE PLAN
Scale: NOT TO SCALE

ISSUED DATE:
9.30.2026

C.2.3