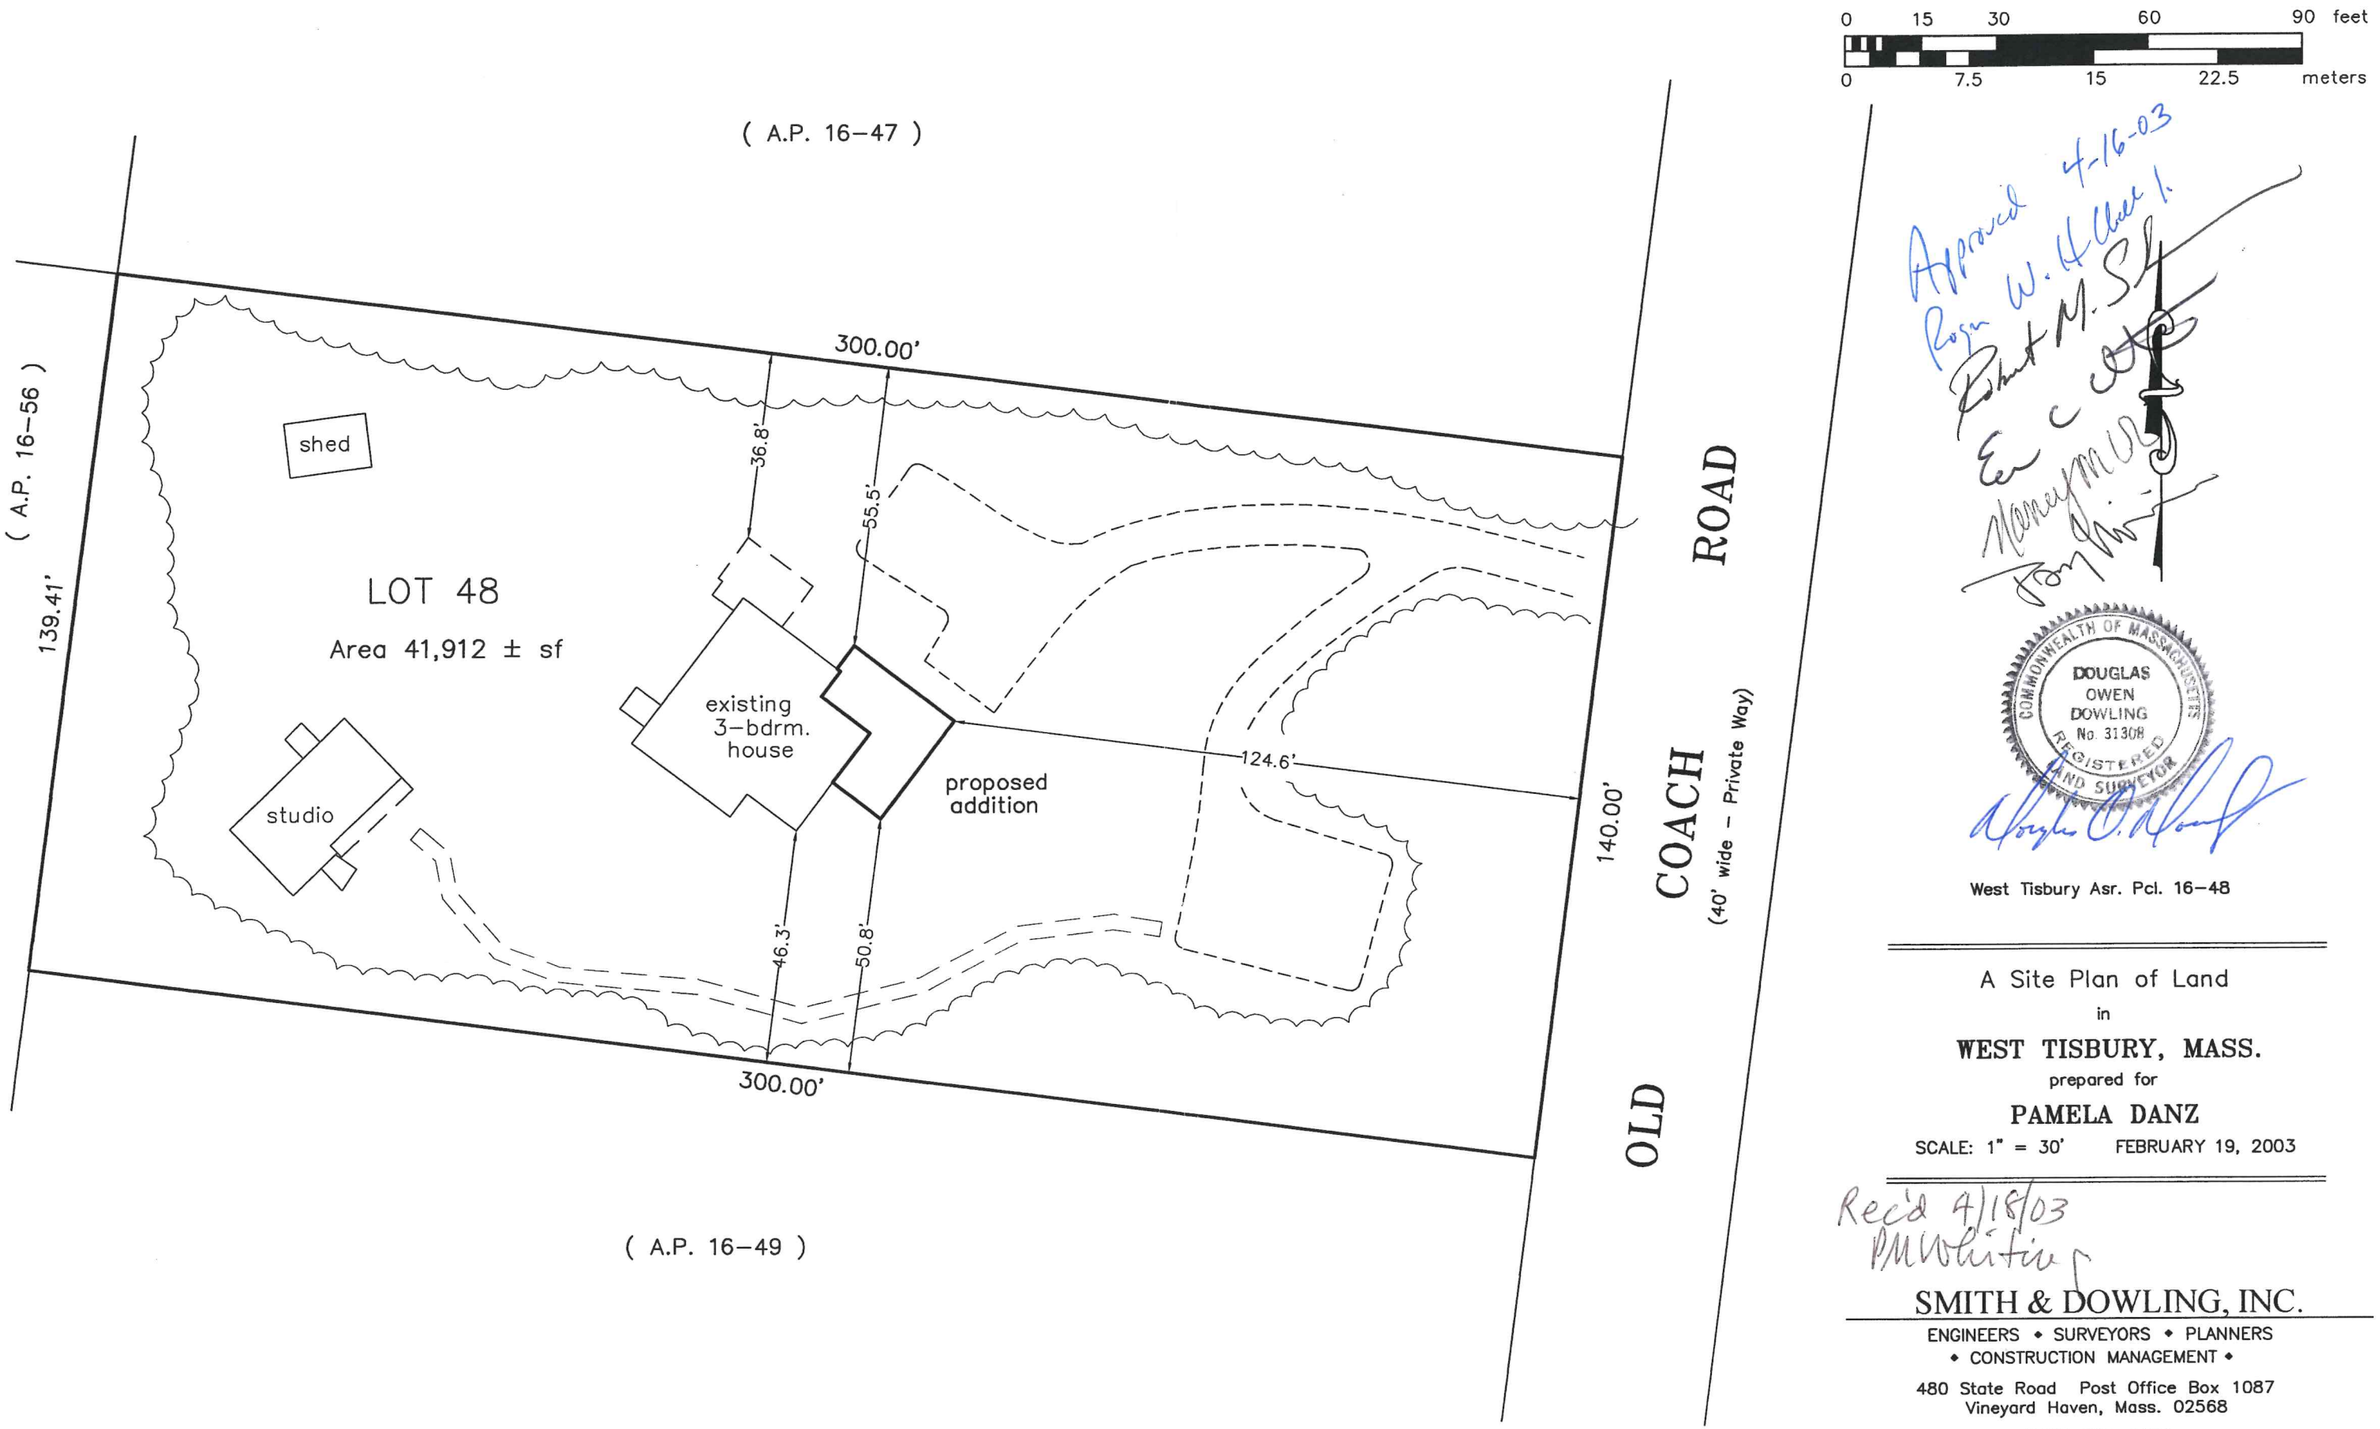


0 15 30 60 90 feet

0 7.5 15 22.5 meters

Approved 4-16-03
Roger W. Hall Chairman
Robert M. Schott
Edward C. Vose
Nancy McDonald
Tony Mitchell

DOUGLAS OWEN DOWLING No. 31308 REGISTERED LAND SURVEYOR COMMONWEALTH OF MASSACHUSETTS

West Tisbury Asr. Pcl. 16–48

A Site Plan of Land

in

WEST TISBURY, MASS.

prepared for

PAMELA DANZ

SCALE: 1" = 30' FEBRUARY 19, 2003

Rec'd 4/18/03
PM Politis

SMITH & DOWLING, INC.

ENGINEERS • SURVEYORS • PLANNERS
• CONSTRUCTION MANAGEMENT •

480 State Road Post Office Box 1087
Vineyard Haven, Mass. 02568

(508) 693–4150

JOB NO. 2694.2