
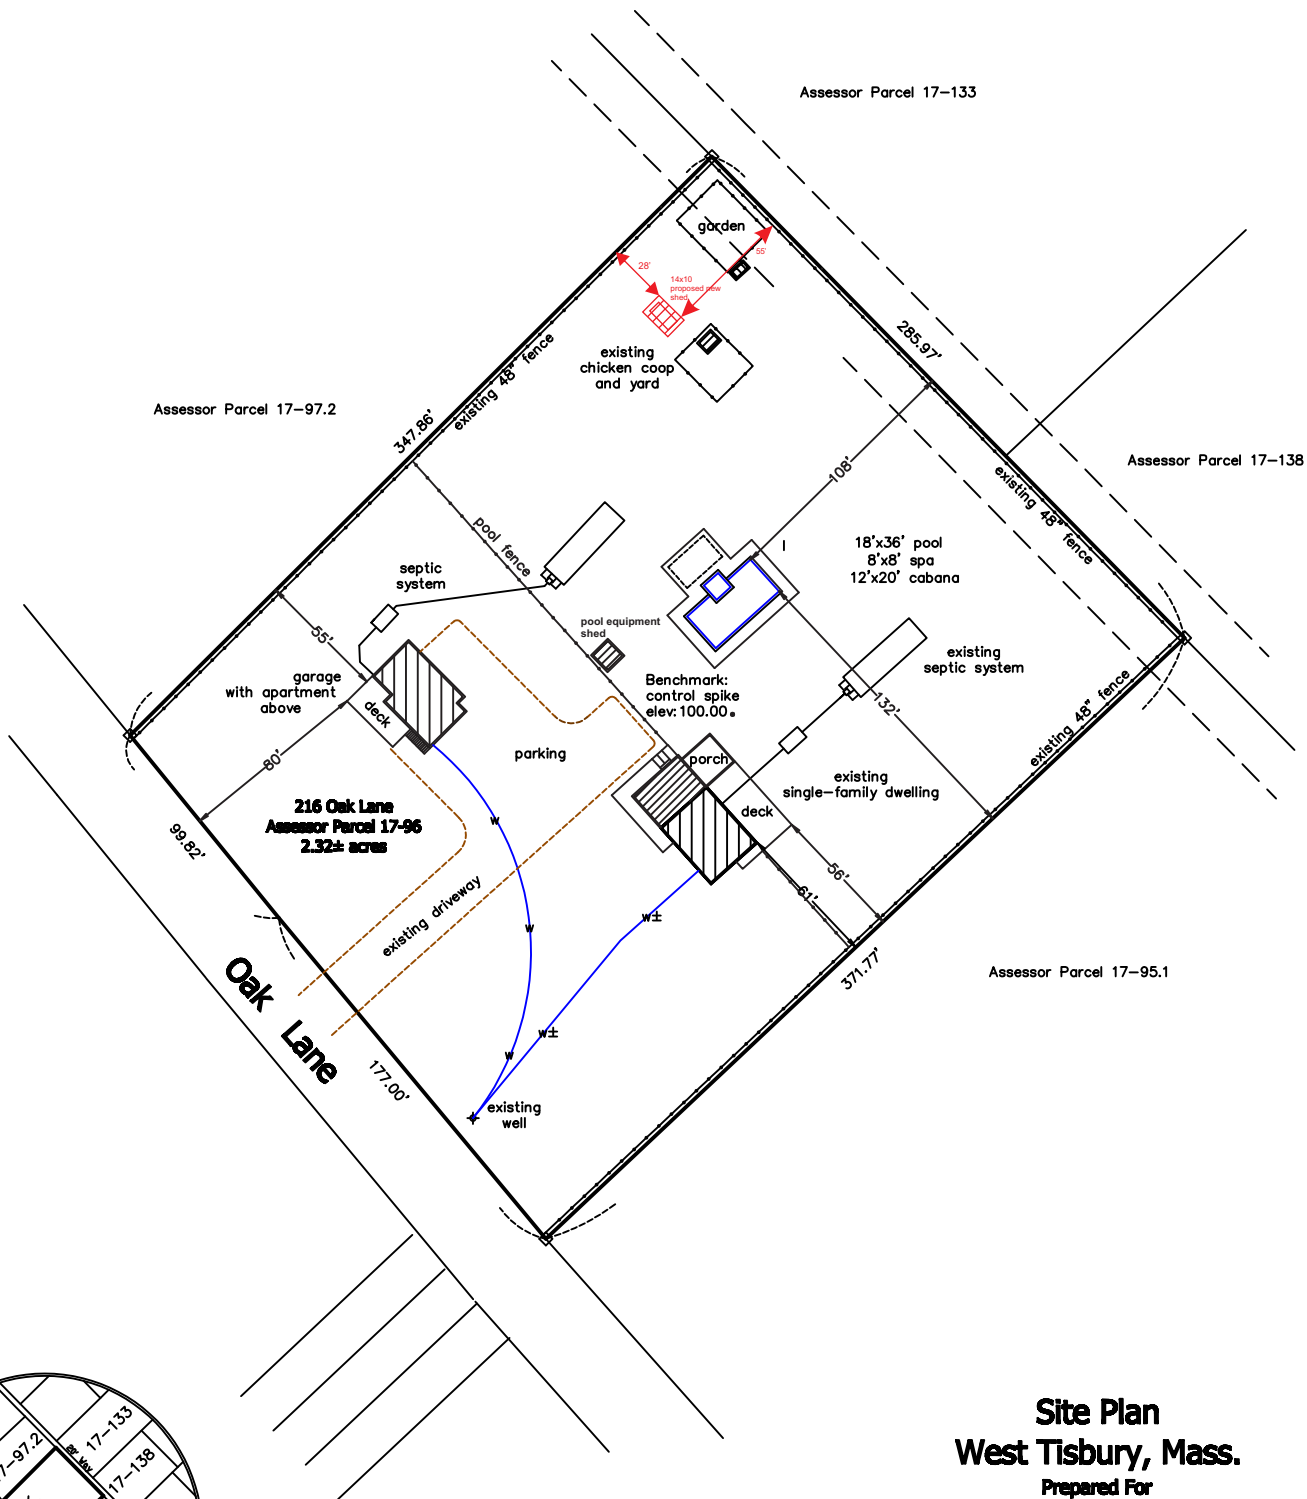


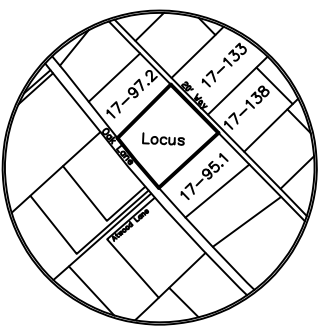

Site Plan
West Tisbury, Mass.

Prepared For

Gustavo Batista

Scale: 1" = 40' October 2, 2019 (June 22, 2020)

Schofield, Barbini & Hoehn Inc.
SB&H
Land Surveying ⌖ Civil Engineering
12 Surveyor's Lane, Box 339
Vineyard Haven, Mass. 02568
508–693–2781