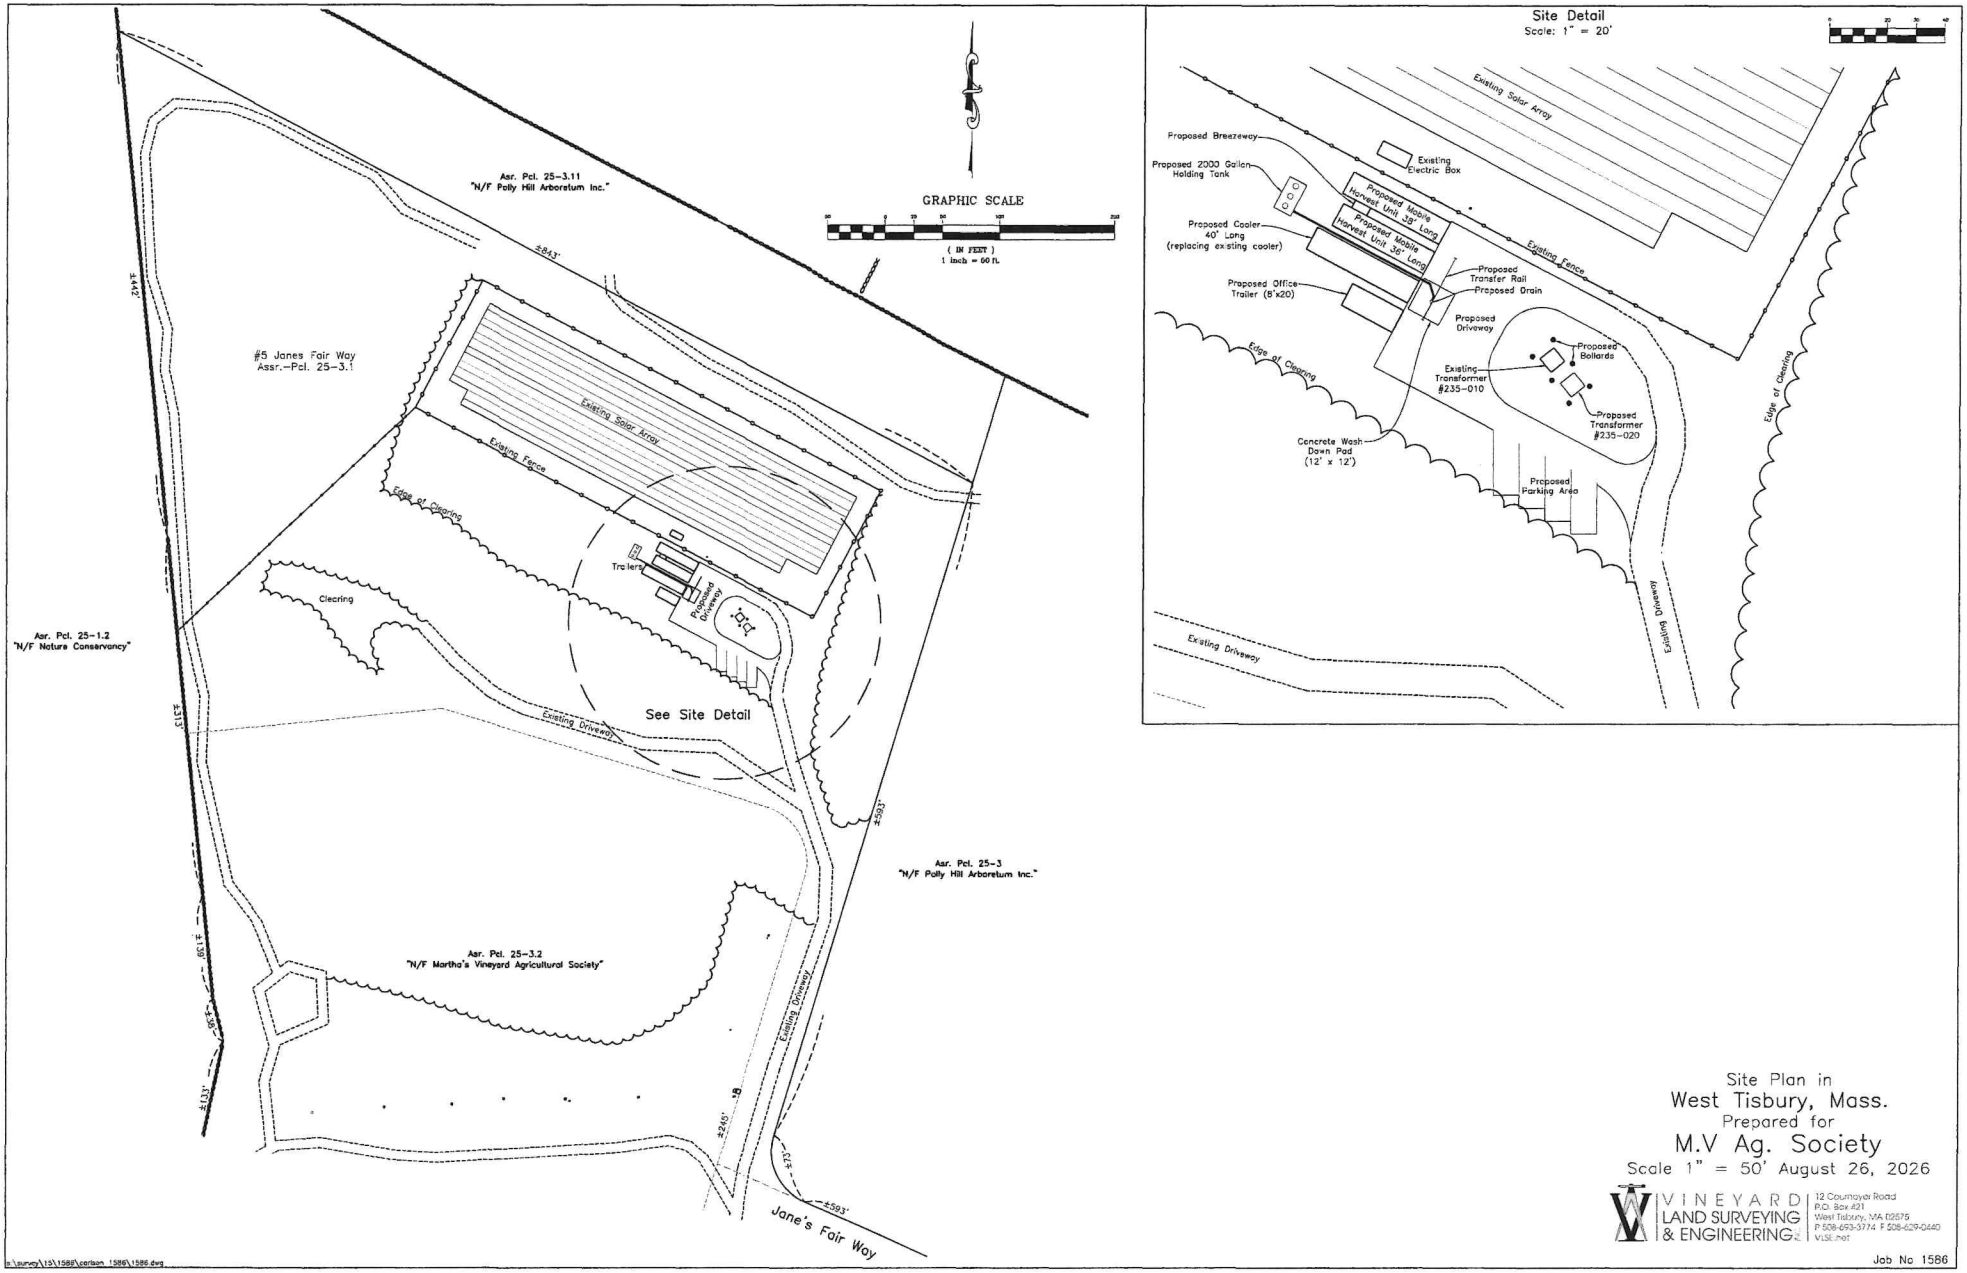

Site Plan in
West Tisbury, Mass.
Prepared for
M.V Ag. Society
Scale 1" = 50' August 26, 2026

VINEYARD LAND SURVEYING & ENGINEERING
12 Cournoyer Road
P.O. Box 421
West Tisbury, MA 02575
P 508-693-3774 F 508-629-0440
VLSE.net

Job No 1586

s:\survey\15\1586\certain 1586\1586.dwg