**Town of West Tisbury**
PLANNING BOARD
P. O. Box 278
West Tisbury, MA 02575-0278
508-696-0149
planningboard@town.west-tisbury.ma.us

received 11/10/26

## APPLICATION FOR SITE PLAN REVIEW

**Date:** _____

Dody sensemv@gmail.

**Date Received by Planning Board:** _____

**Name of Applicant and Mailing Address:** Pamela Dainz
20 Old Coach Rd, V.H., MA 02568

**Telephone Number(s):** 508-981-1999

**Name of Owner and Mailing Address (If not Applicant):** _____

**Map and Lot # and Street Address of Subject Property:** Map 16, Lot 48

**Applicant is:** Owner **(Owner, Tenant, Purchaser, Other)**

**Applicable Section of Zoning Bylaw:** 3.1-1

**Date(s) and Title(s) of Plans Submitted:** _____

**Brief Description of Proposal:**

See attached description

To the Planning Board, the Zoning Board of Appeals, and Joe Tierney, Building Inspector,

Description of proposed project: detailed narrative

I would like to change my existing Studio into a one bedroom, ADU.

My son and I will continue to enjoy ownership and residency at 20 Old Coach Rd, West Tisbury.


I am the owner/massage therapist of Bodysense which for 40 years has and will continue to be of service to residents and guests of our beautiful island until I am no longer able to do so. Due to my genuine ongoing health concerns (two time cancer survivor), I am scaling back my work load.


Therefore, I am asking that the shed be turned into my new one room work space with a half bath.

Thank you for your time and consideration,


Pamela Danz

20 Old Coach Road, West Tisbury

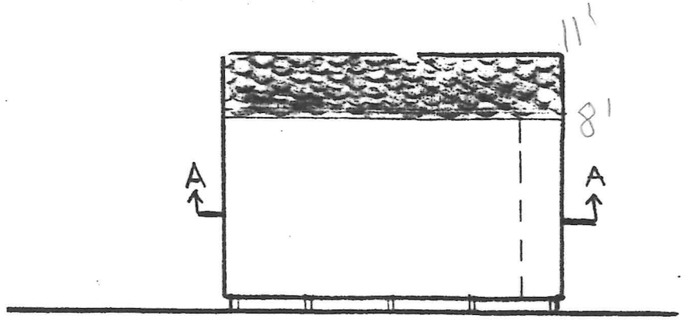

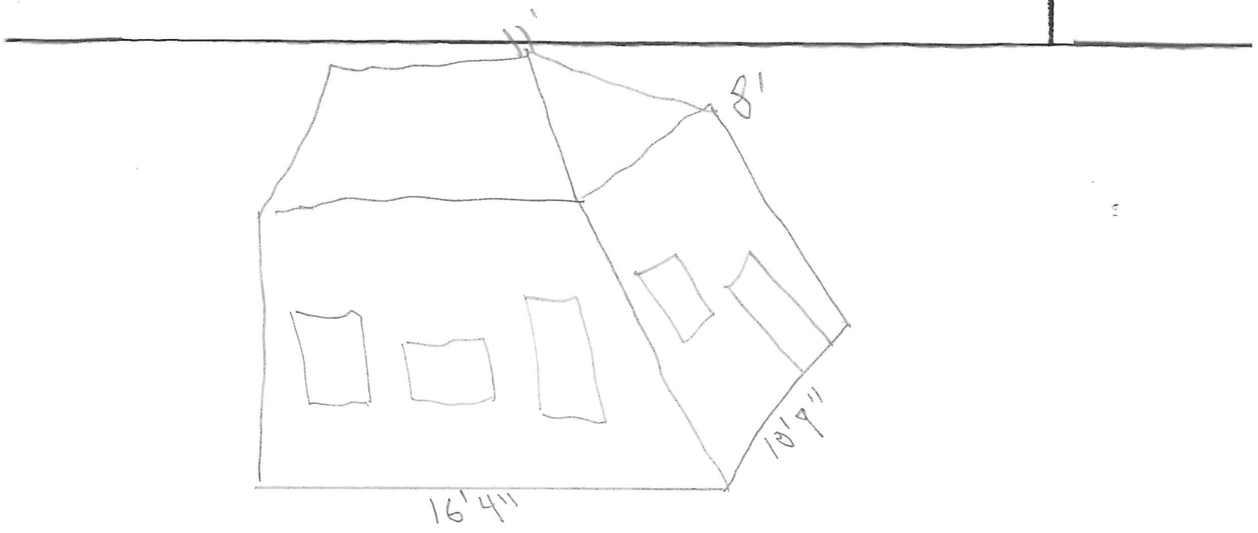
Proposed Workspace

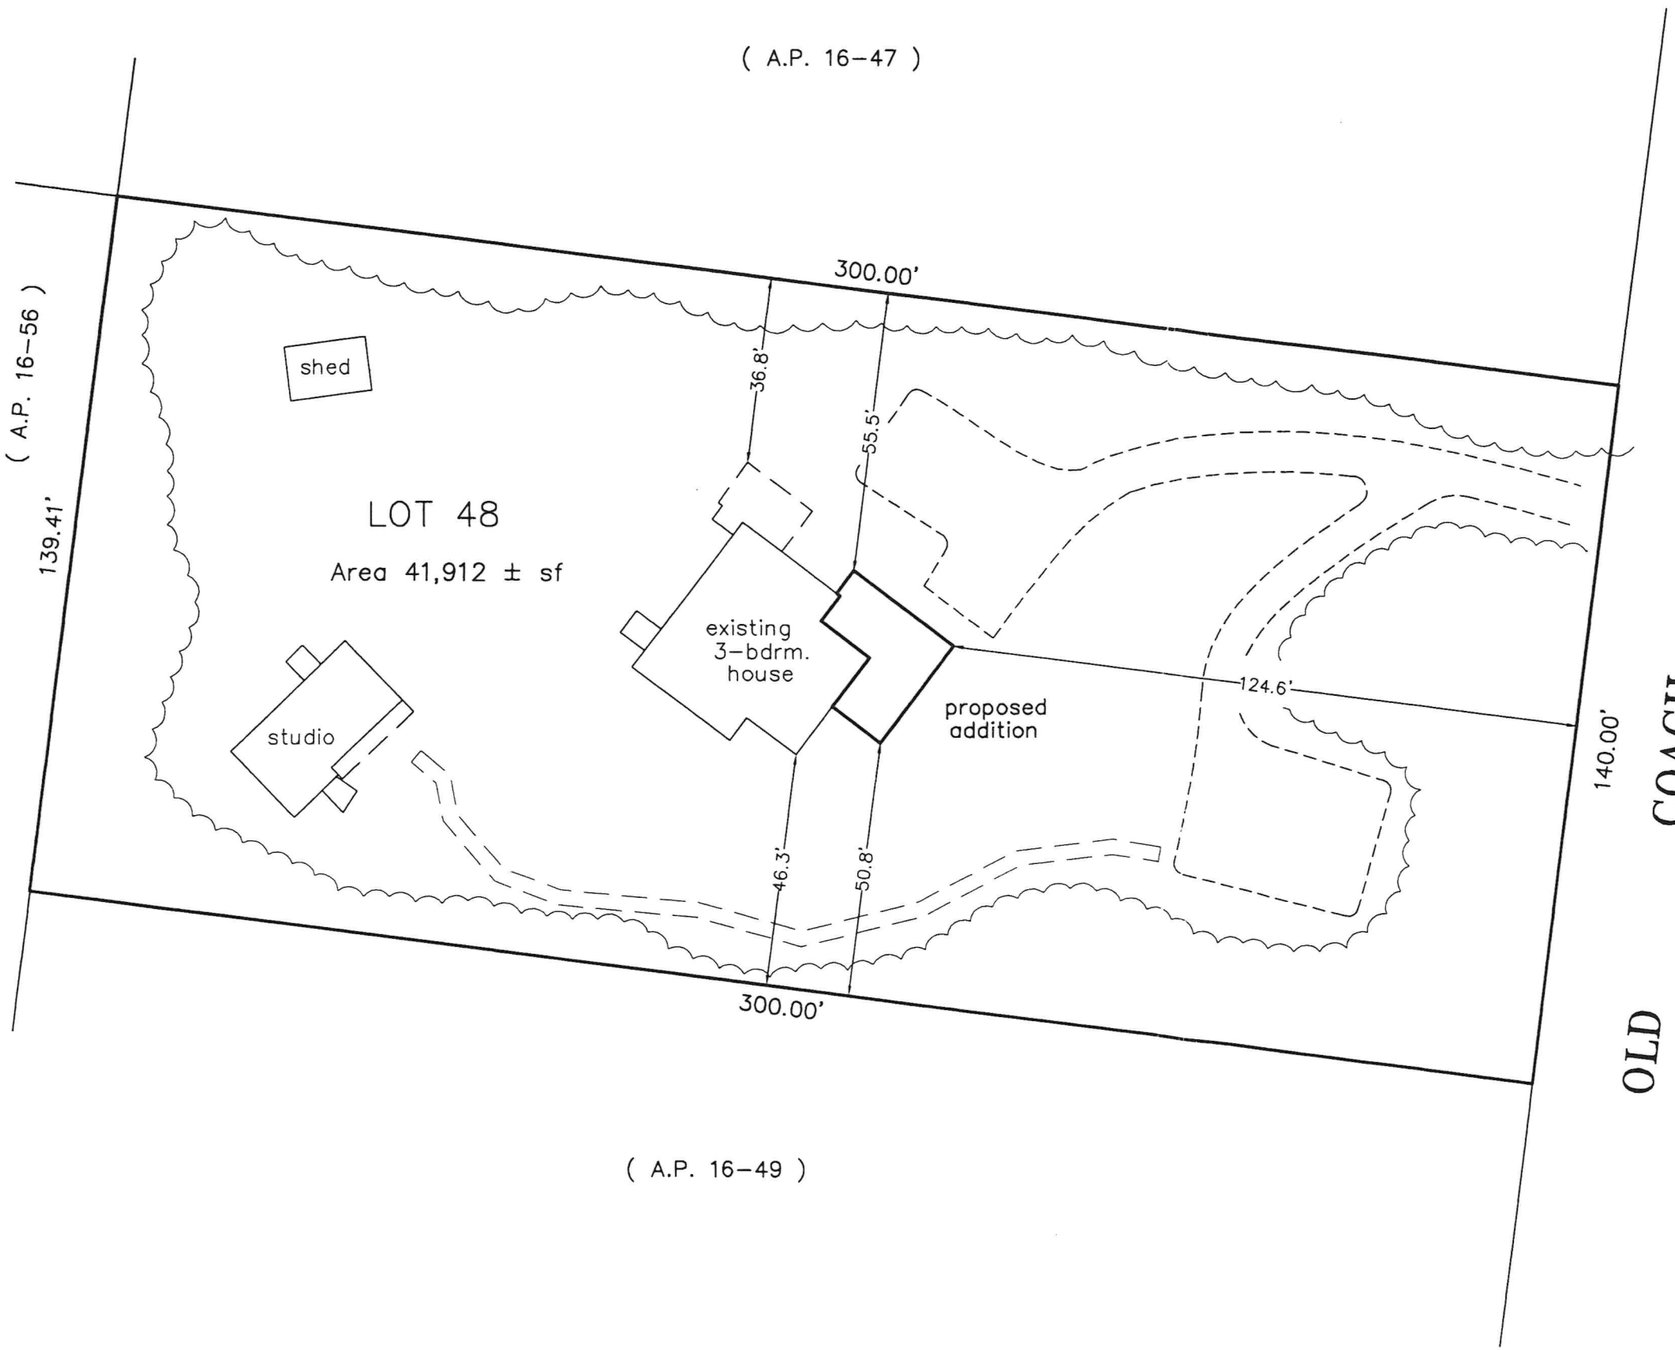


0 15 30 60 90 feet

0 7.5 15 22.5 meters

Approved 4-16-03
Roger W. Hallee
Robert M. Sch
Ex c
Nancy M
Tom

COMMONWEALTH OF MASSACHUSETTS
DOUGLAS
OWEN
DOWLING
No. 31308
REGISTERED
LAND SURVEYOR

West Tisbury Asr. Pcl. 16–48

A Site Plan of Land
in
**WEST TISBURY, MASS.**
prepared for
**PAMELA DANZ**
SCALE: 1" = 30' FEBRUARY 19, 2003

Rec'd 4/18/03
PM Public


SMITH & DOWLING, INC.
ENGINEERS • SURVEYORS • PLANNERS
• CONSTRUCTION MANAGEMENT •
480 State Road Post Office Box 1087
Vineyard Haven, Mass. 02568
(508) 693–4150


JOB NO. 2694.2